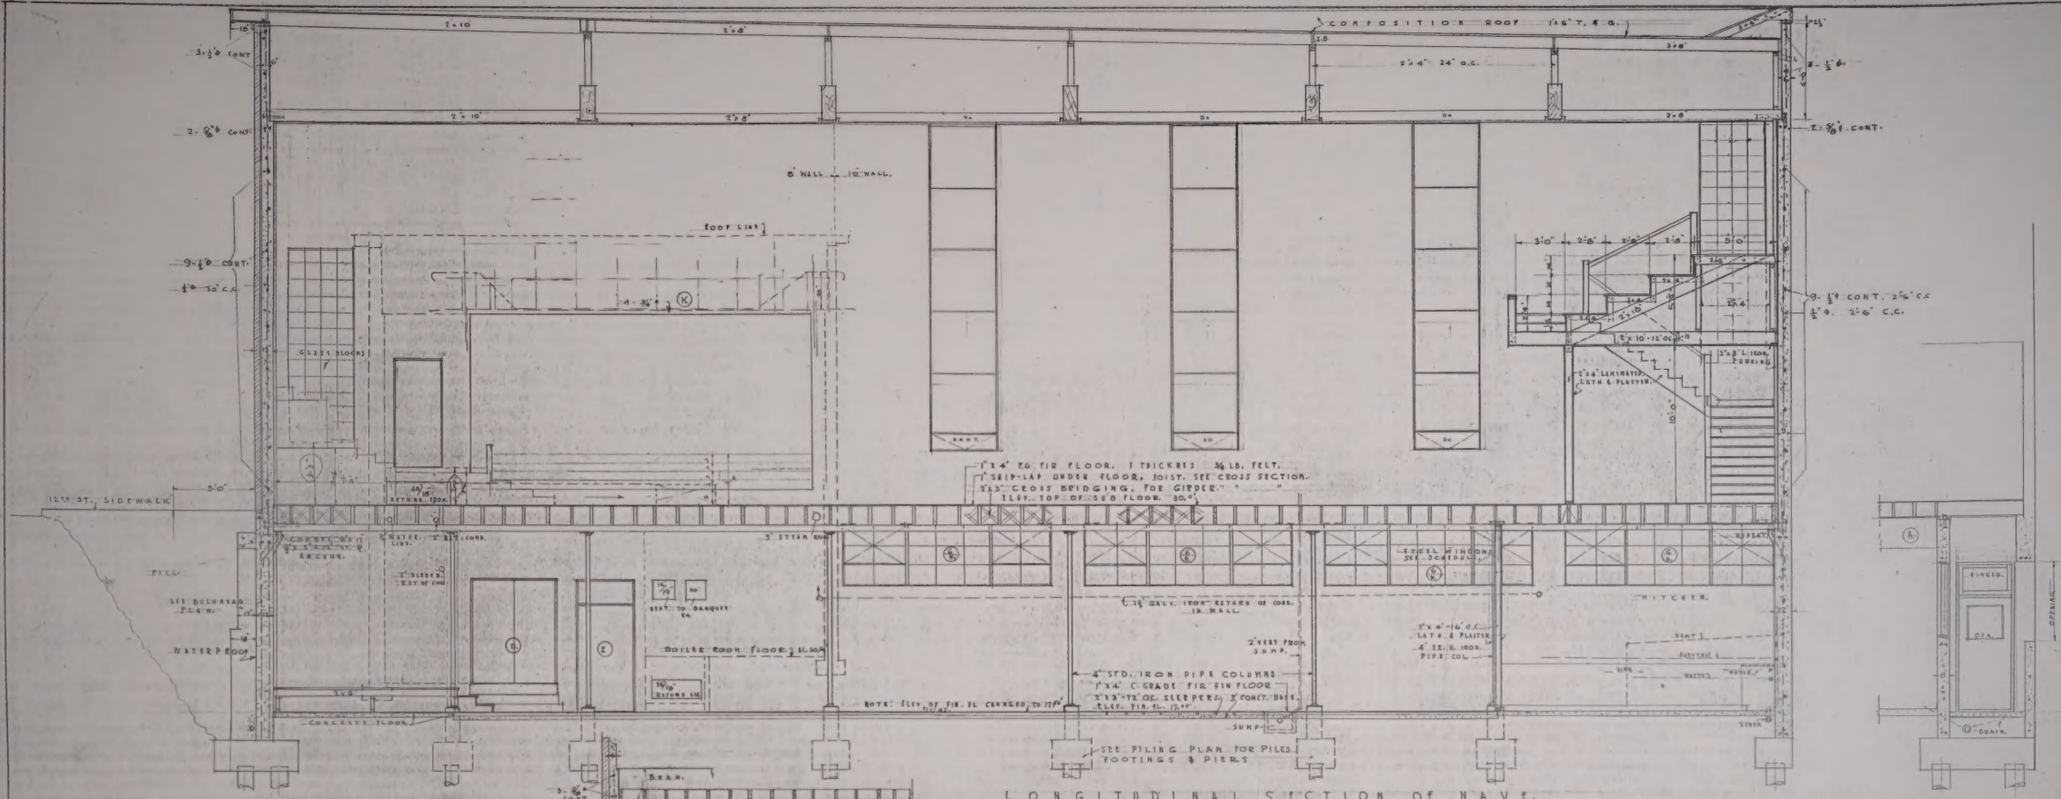

LONGITUDINAL SECTION of NAVE.
SCALE 1/4"=1'0"

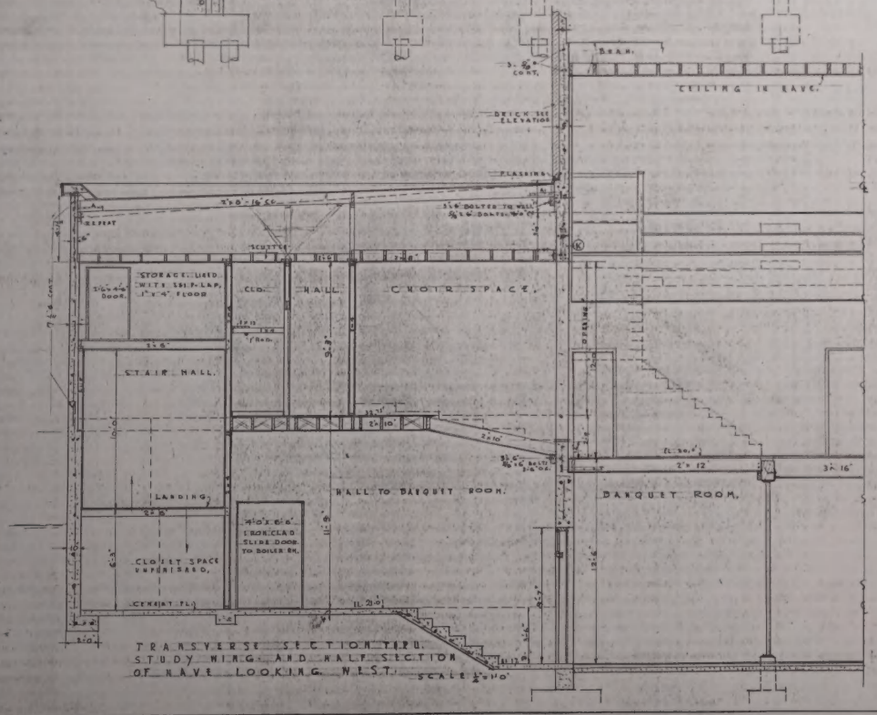

TRANSVERSE SECTION THRU. STUDY WING AND HALF SECTION OF NAVE LOOKING WEST. SCALE 1/4"=1'0"

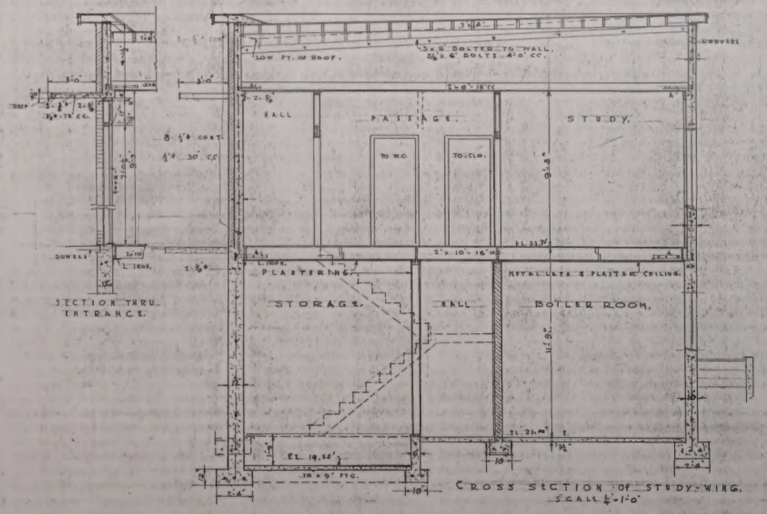

SECTION THRU ENTRANCE.

CROSS SECTION OF STUDY-WING.
SCALE 1/4"=1'0"

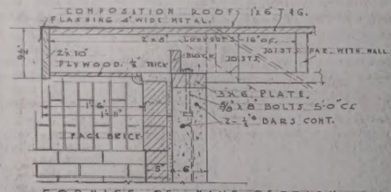

CORNICE OF NAVE SECTION.

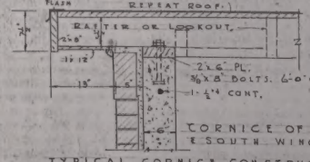

CORNICE OF NORTH & SOUTH WINGS.

TYPICAL CORNICE CONSTRUCTION.
SCALE 1"=1'-0"

SECTIONS

SCALE AS NOTED.

ZION LUTHERAN CHURCH
12TH & EXCHANGE STS.
ASTORIA, OREGON

J. E. & EBBA L. WICKS
ARCHITECTS
ASTORIA, OREGON

7